





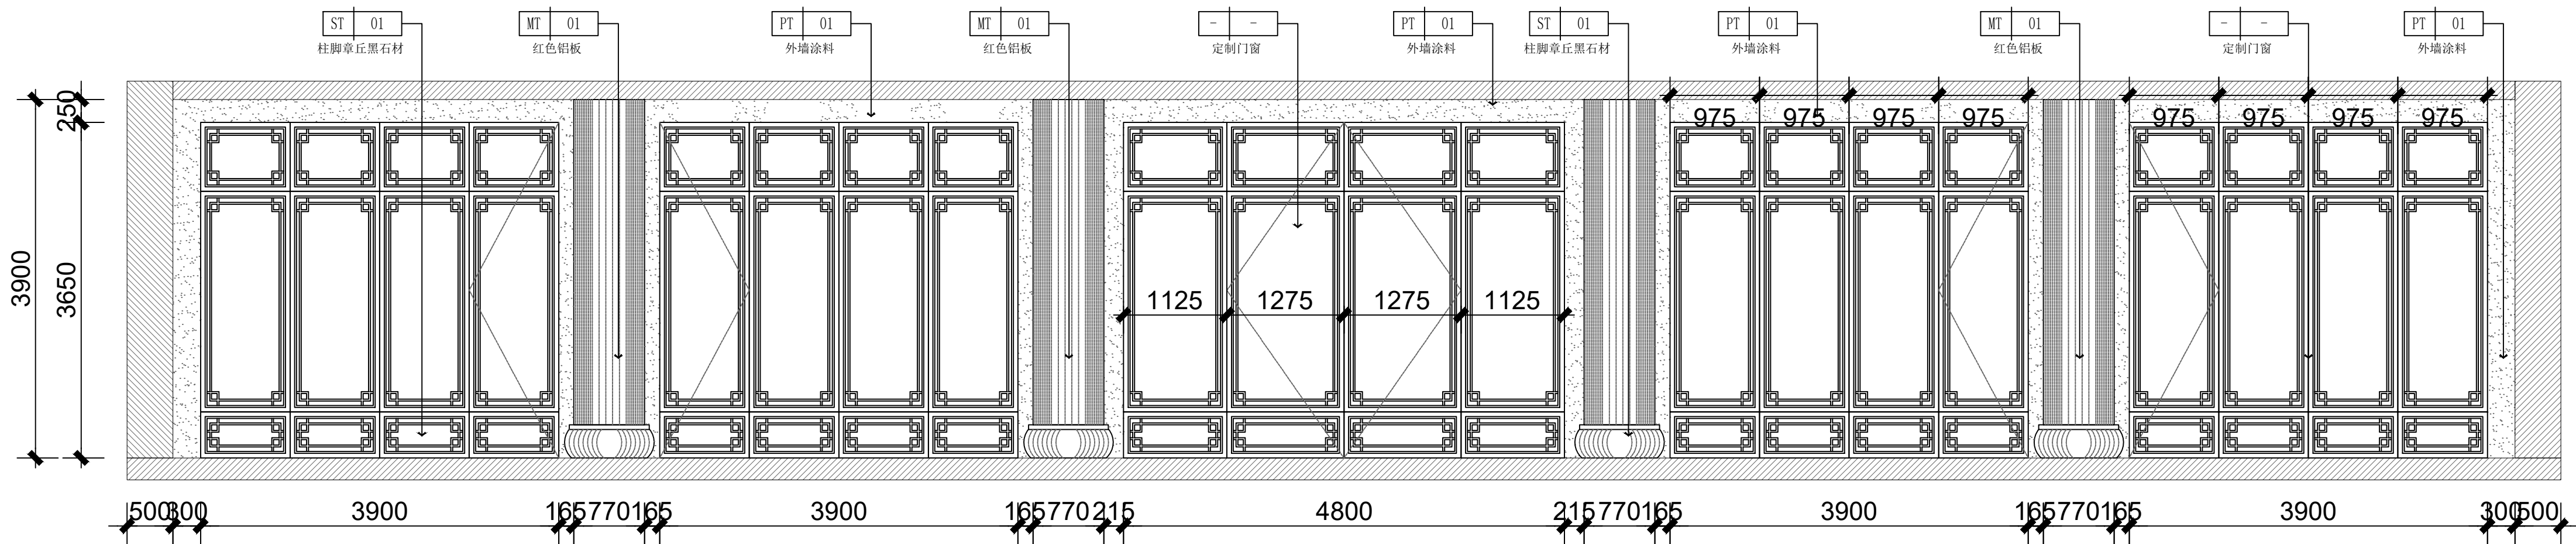

门窗立面图 1:100

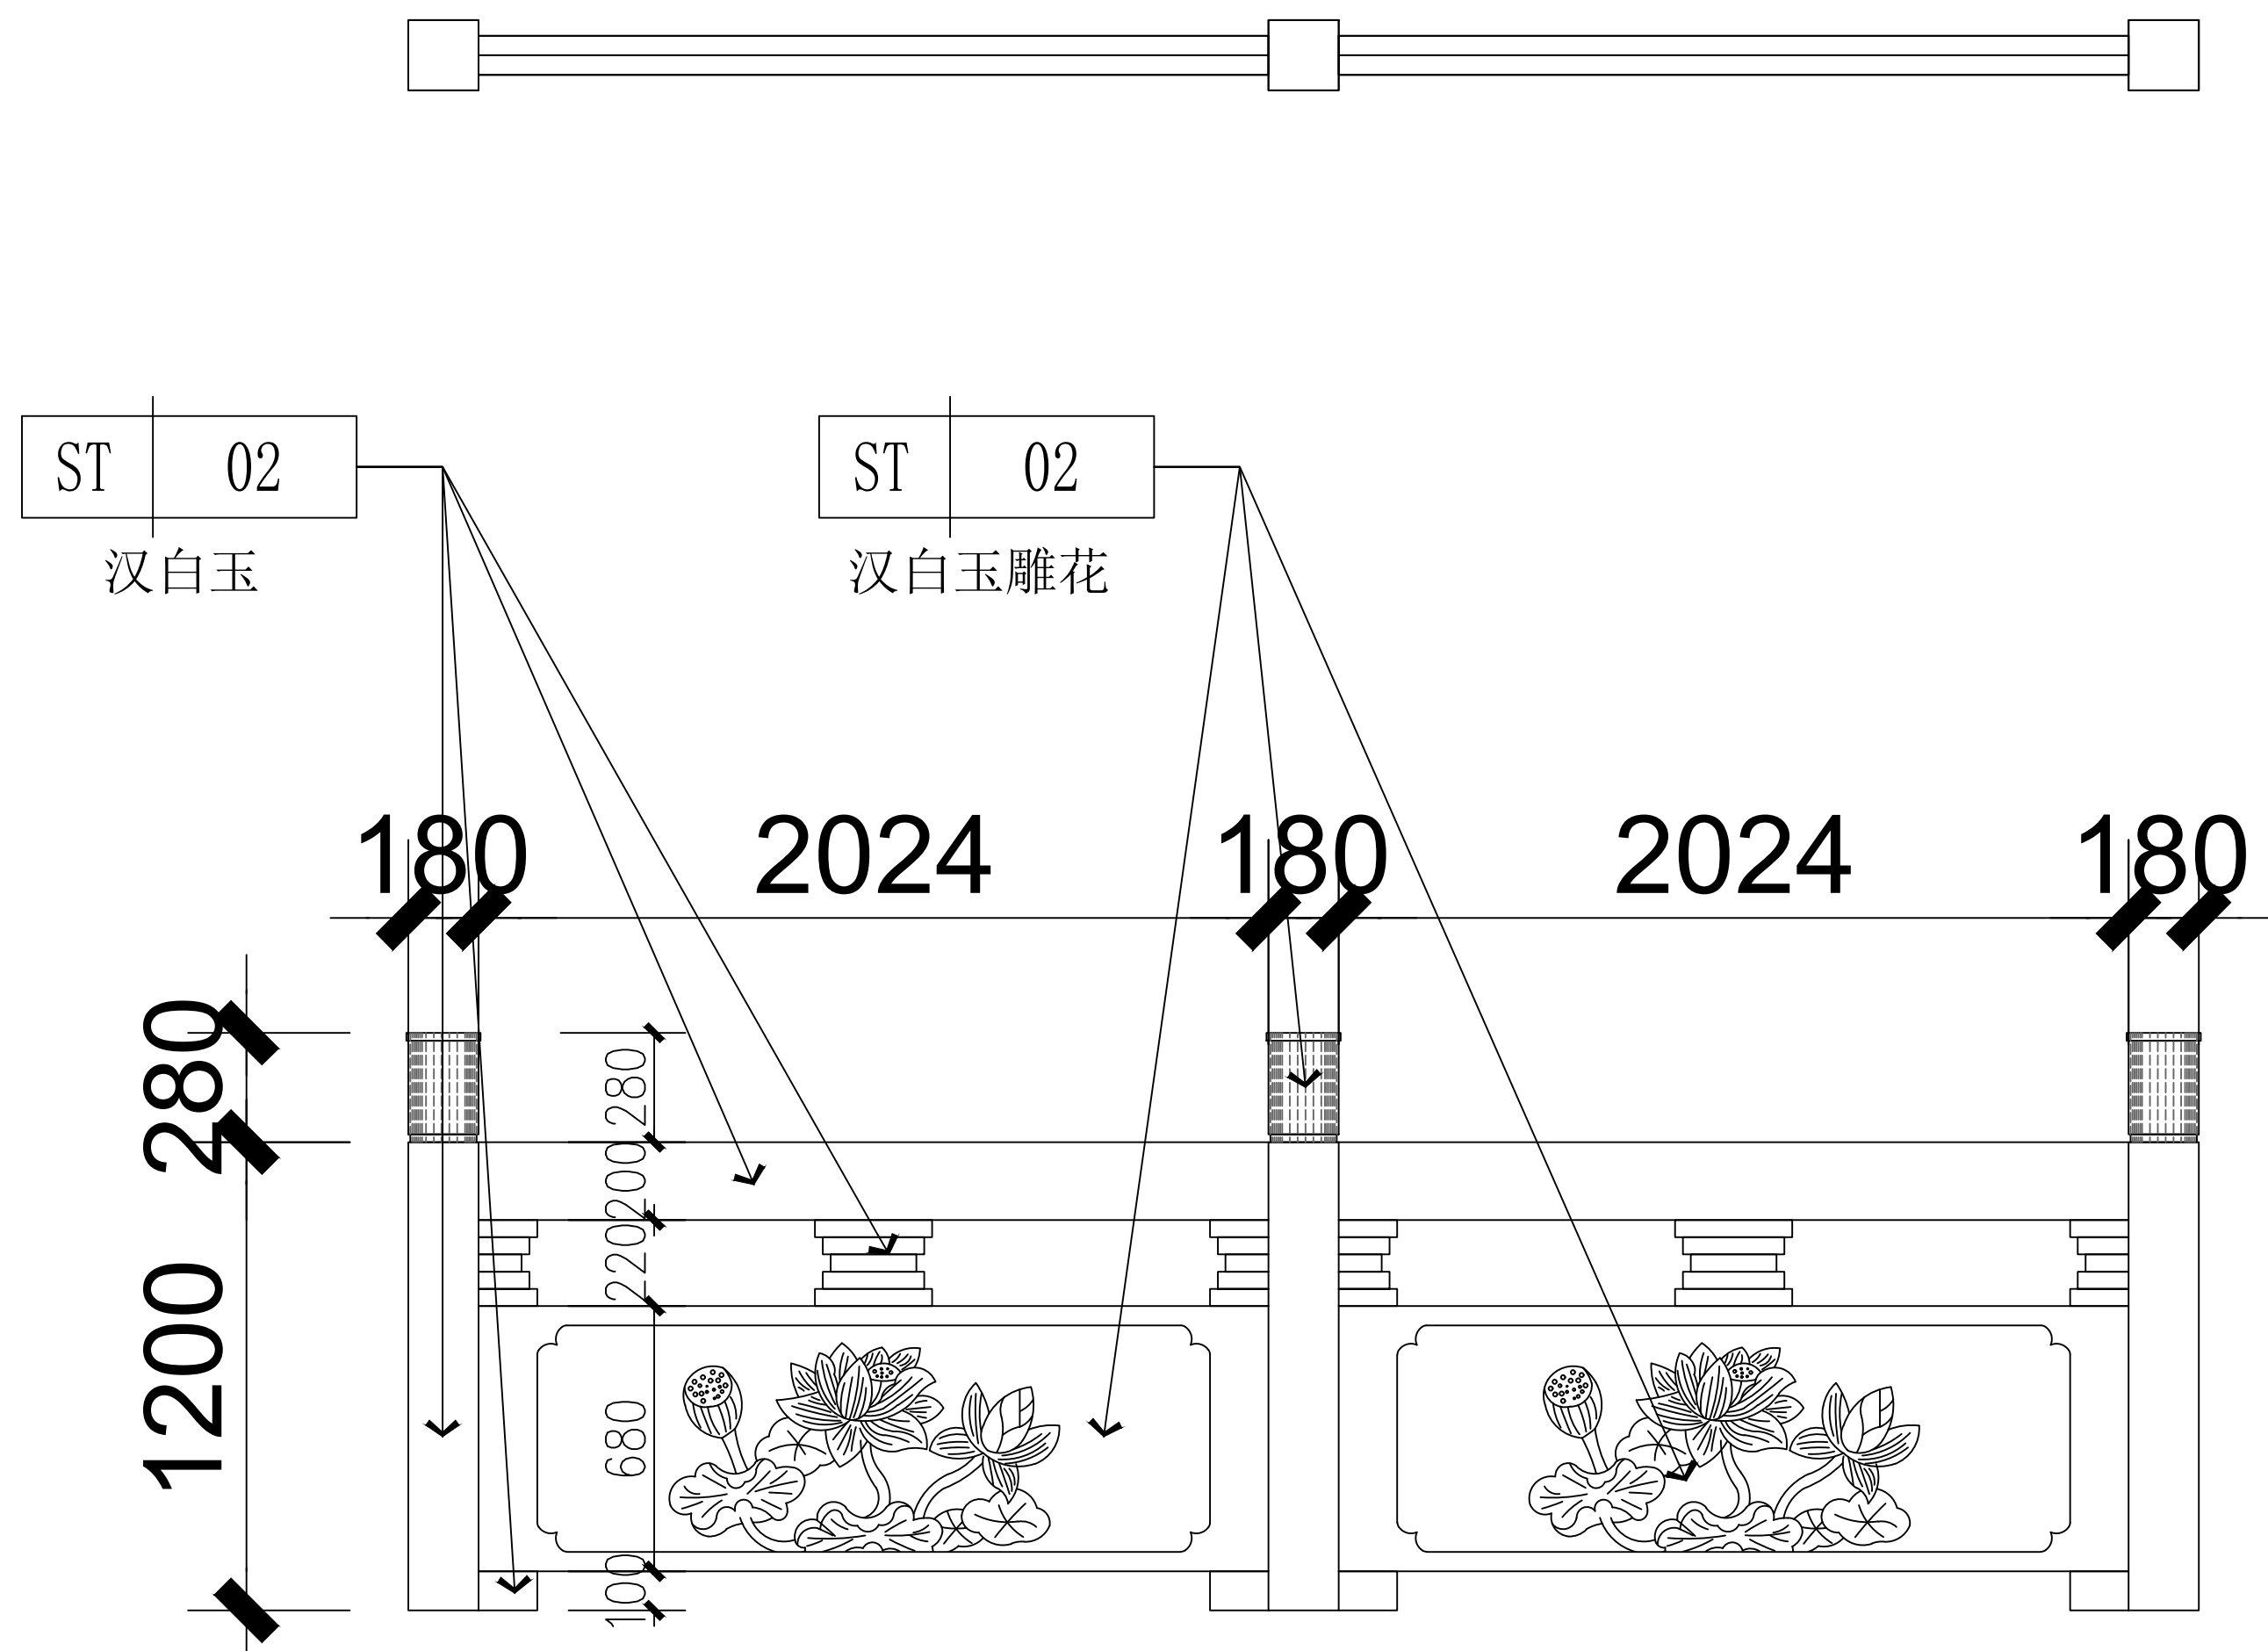

护栏立面图 1:100